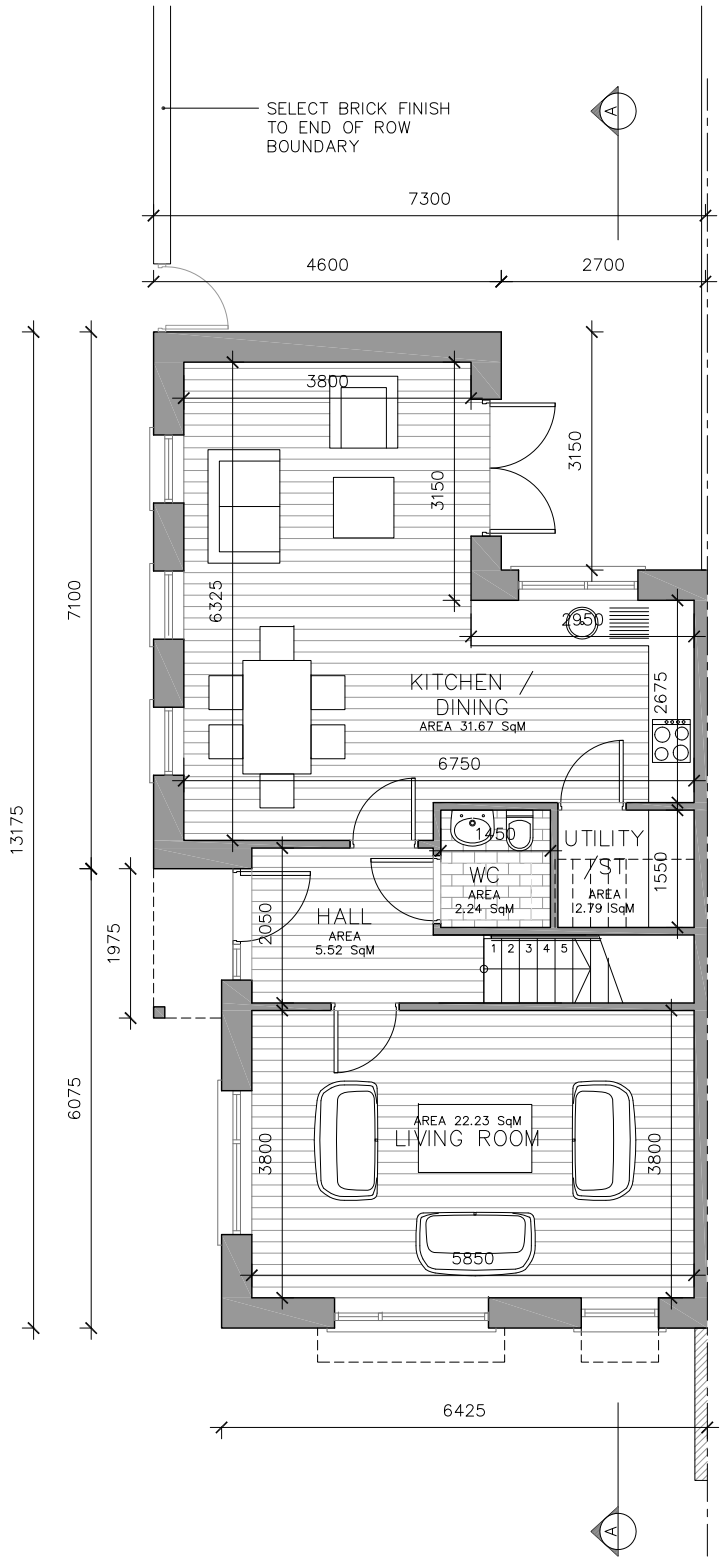

1 PA109 PROPOSED GROUND FLOOR
GFA - 68.79 Sq M
1:100

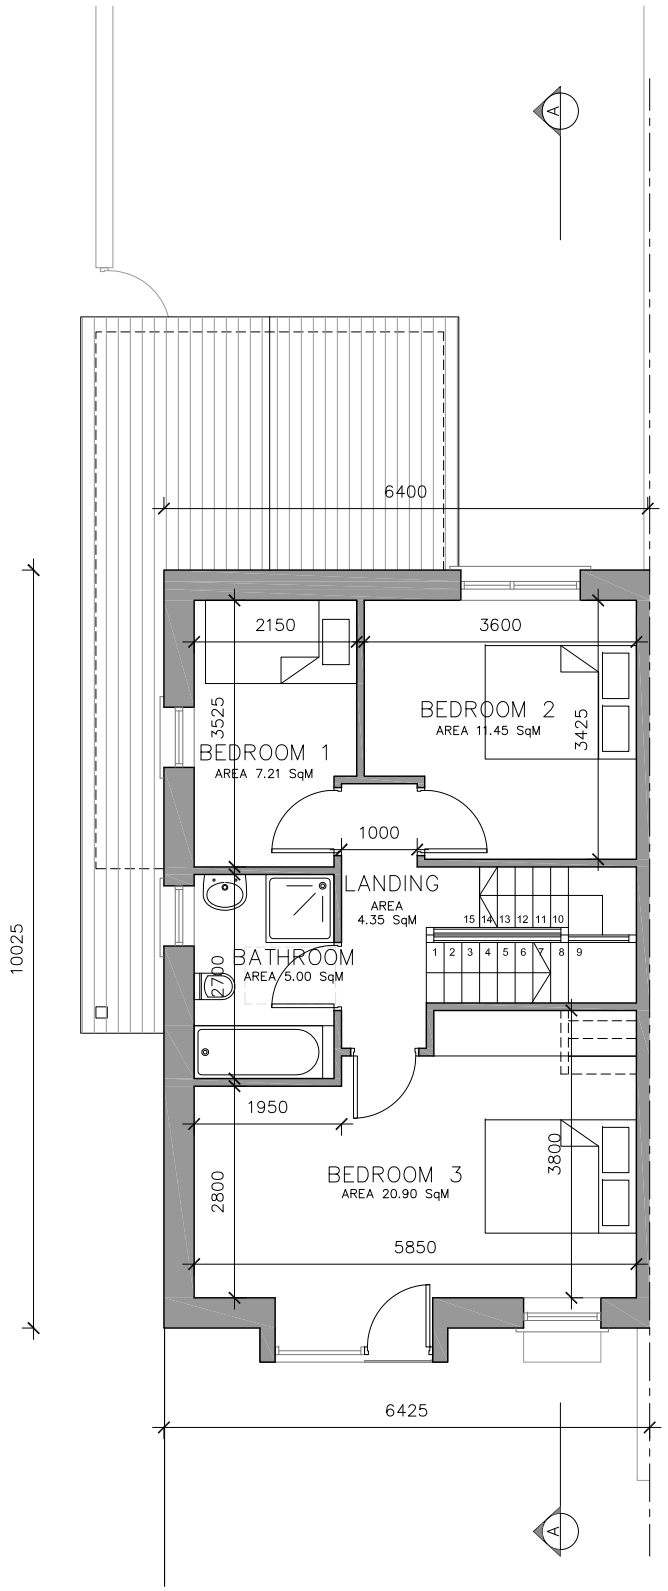

2 PA109 PROPOSED FIRST FLOOR
GFA - 53.96 SQ M
1:100

3 PA109 PROPOSED SECOND FLOOR
GFA - 45.23 SQ M
1:100

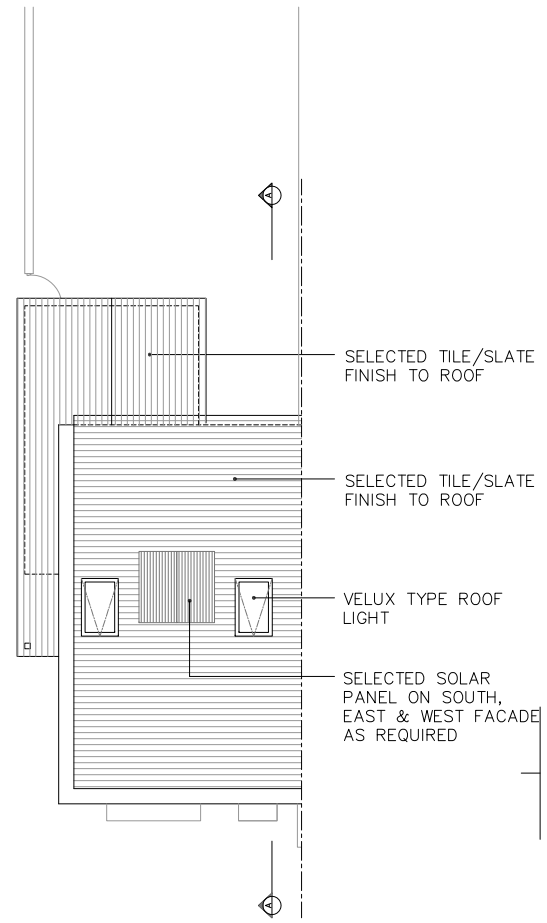

4 PA109 PROPOSED ROOF PLAN
1:200

ISSUED FOR PLANNING ONLY, NOT FOR CONSTRUCTION

HOUSE TYPE 9 - END OF TERRACE - 4 BED 3 STOREY - 169.34 SQ M

NOTES:

Do not scale from this drawing.

Any discrepancies found on site to be reported to Darmody Architects Immediately.

Any discrepancies found on drawings to be reported to Darmody Architects immediately.

Refer to engineers drawings for structural details.

All dimensions sized to blockwork.

NOTE: ALL DRAWINGS TO BE READ IN CONJUNCTION WITH DBFL CONSULTING ENGINEERS & CUNNANE STRATTON REYNOLDS LANDSCAPE ARCHITECTS DRAWINGS & SPECIFICATIONS.

Rev.	Description.	Date.	Initials.
A.	Keyplan amended.	13/12/17	JL.

XREF'S
CAD REF.

DRAWING KEY

SCALE BAR

0 05

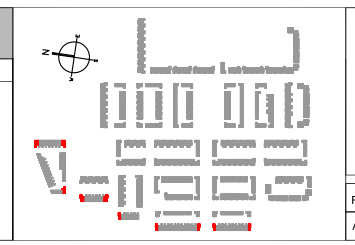

creative innovative flexible

darmody architecture

91 Townsend Street, Dublin 2
353 1 672 9907
info@darmodyarchitecture.com
darmodyarchitecture.com

Rev. No.	Scale	Date	Drn. By	Chkd. By	Issue
A	1:100, 1:200 @ A3	21-07-2017	Conor O'Donnell	Tim Darmody	PLANNING

Project. Fortunestown Lane & Garter Lane Residential Development, Saggart, Co.Dublin.

Title. House Type 9 - Proposed Floor Plans

Client. Greenacre Residential DAC

Dwg. No. PA-109

Job No. 1518