



TYPICAL BOUNDARY TREATMENT: HOME ZONE - TYPE A  
1:200 @ A1



HOMEZONE TYPE A - EXAMPLE LOCATION PLAN - N.T.S

LEGEND

- BOUNDARY TYPE 1 - 2m High Brick Wall with Brick Capping
- BOUNDARY TYPE 2 - 2m High vertical board Timber Fence
- BOUNDARY TYPE 3 - 1.8 m Brick Gossip Wall
- BIN STORE TYPE 1 - 1.4m High Timber Clad  
refer to DA dwg. PA-501
- BIN STORE TYPE 2 - 1.4m High Timber Clad  
refer to DA dwg. PA-501
- Garden Gate - 2m High Timber

| A 2017-12-08 LAYOUT |      |           |
|---------------------|------|-----------|
| REV                 | DATE | AMENDMENT |



CUNNANE STRATTON REYNOLDS  
LAND PLANNING & DESIGN

DUBLIN OFFICE  
3 MOLESWORTH PLACE DUBLIN 2  
TEL 01 661 0419 FAX 01 661 0431  
EMAIL Info@cstlandplan.ie

PROJECT:  
RESIDENTIAL DEVELOPMENT AT  
FORTUNESTOWN LANE,  
SAGGART  
CLIENT  
GREENACRE RESIDENTIAL DAC  
DRAWING:  
TYPICAL BOUNDARY TREATMENT

|             |               |
|-------------|---------------|
| DATE:       | NOVEMBER 2017 |
| SCALE:      | 1:200 @ A1    |
| DRAWN:      | TC            |
| CHECKED:    | DOL           |
| DRAWING NO: | 15422-2-111   |



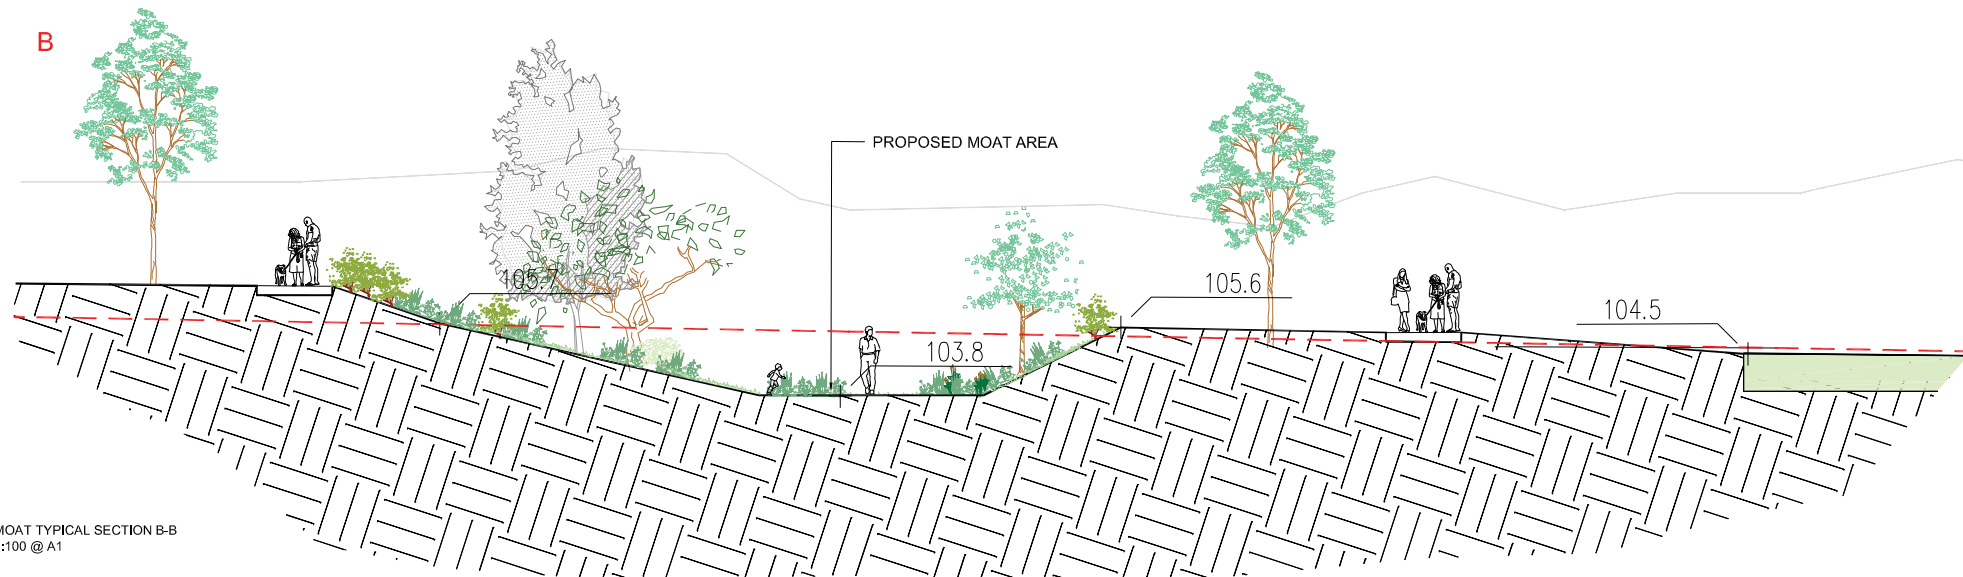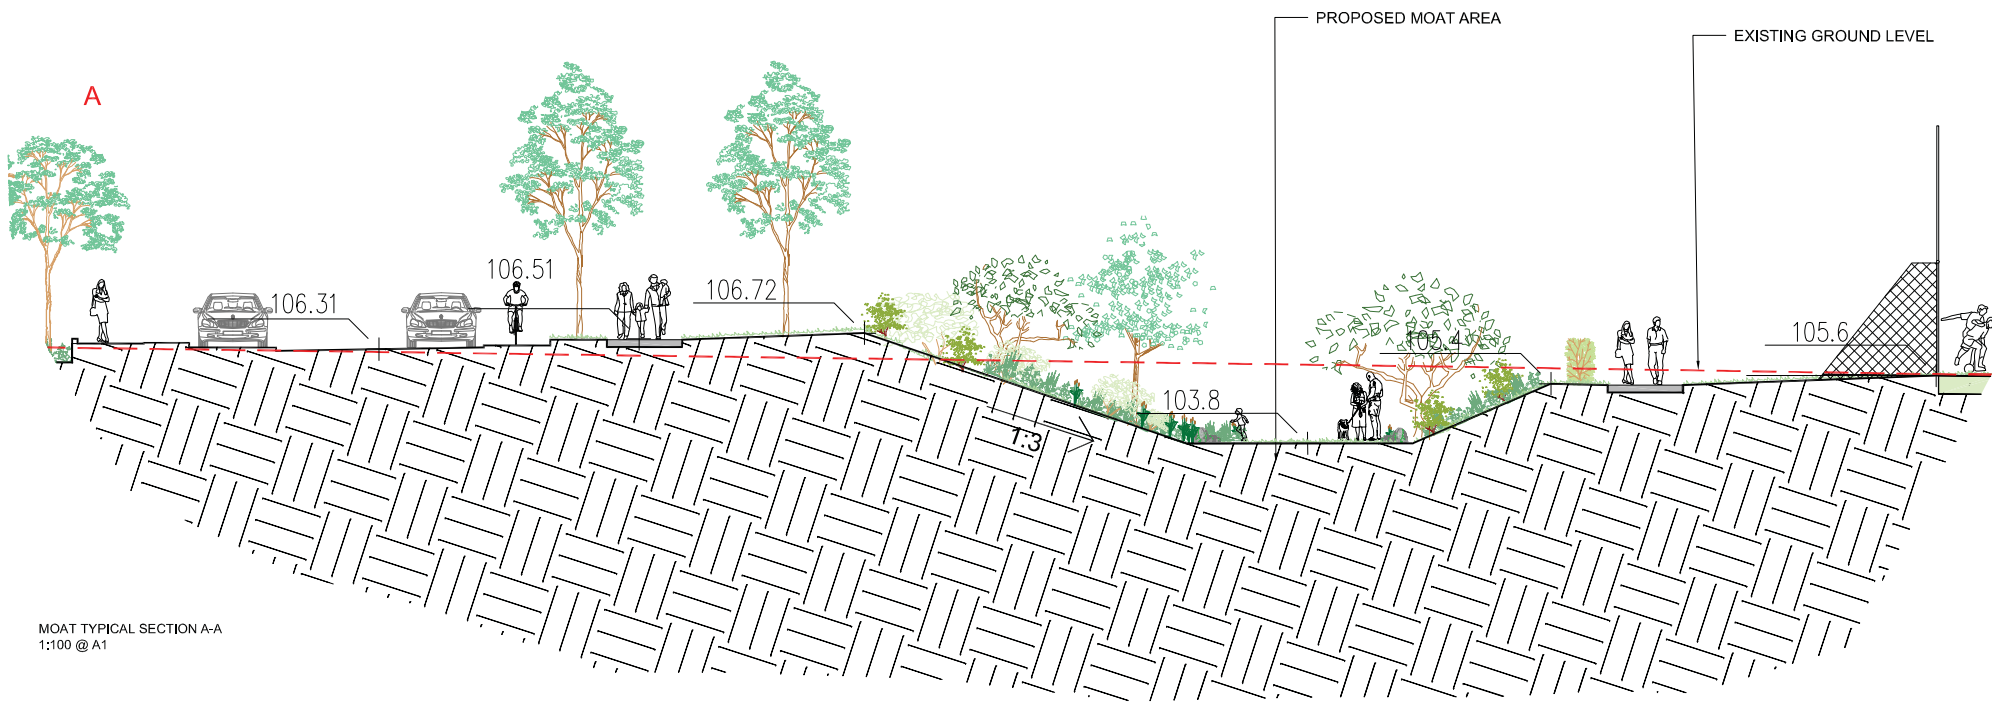

| B   | 2017-12-14 | MOAT SLOPES |
|-----|------------|-------------|
| A   | 2017-08-08 | MOAT SLOPES |
| REV | DATE       | AMENDMENT   |


**CUNNANE STRATTON REYNOLDS**  
**LAND PLANNING & DESIGN**

DUBLIN OFFICE  
3 MOLESWORTH PLACE DUBLIN 2  
TEL 01 661 0419 FAX 01 661 0431  
EMAIL info@csrlandplan.ie


PROJECT:  
RESIDENTIAL DEVELOPMENT AT  
FORTUNESTOWN LANE,  
SAGGART.  
CLIENT:  
GREENACRE RESIDENTIAL DAC  
DRAWING:  
**DISTRICT PARK MOAT & NATURE  
CORRIDOR**

|             |                           |
|-------------|---------------------------|
| DATE:       | MAY 2017                  |
| SCALE:      | 1:100 @ A1,<br>1:200 @ A3 |
| DRAWN:      | DM                        |
| CHECKED:    | DOL                       |
| DRAWING NO: | 15422-2-200               |




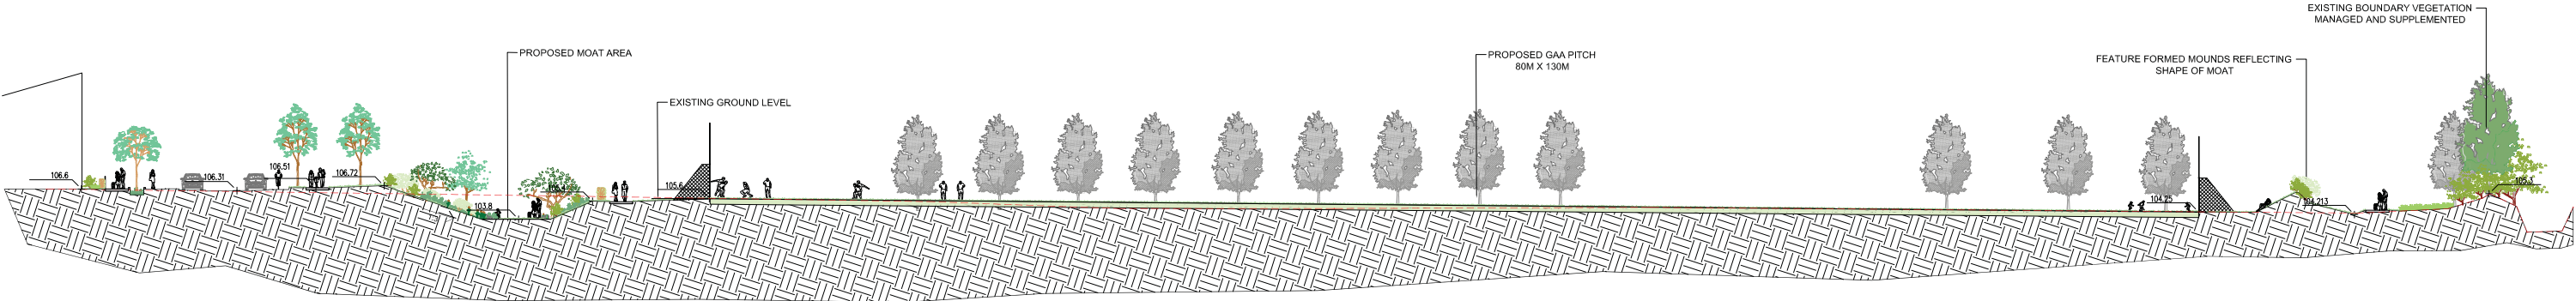

DISTRICT PARK SECTION D-D  
1:200 @ A0

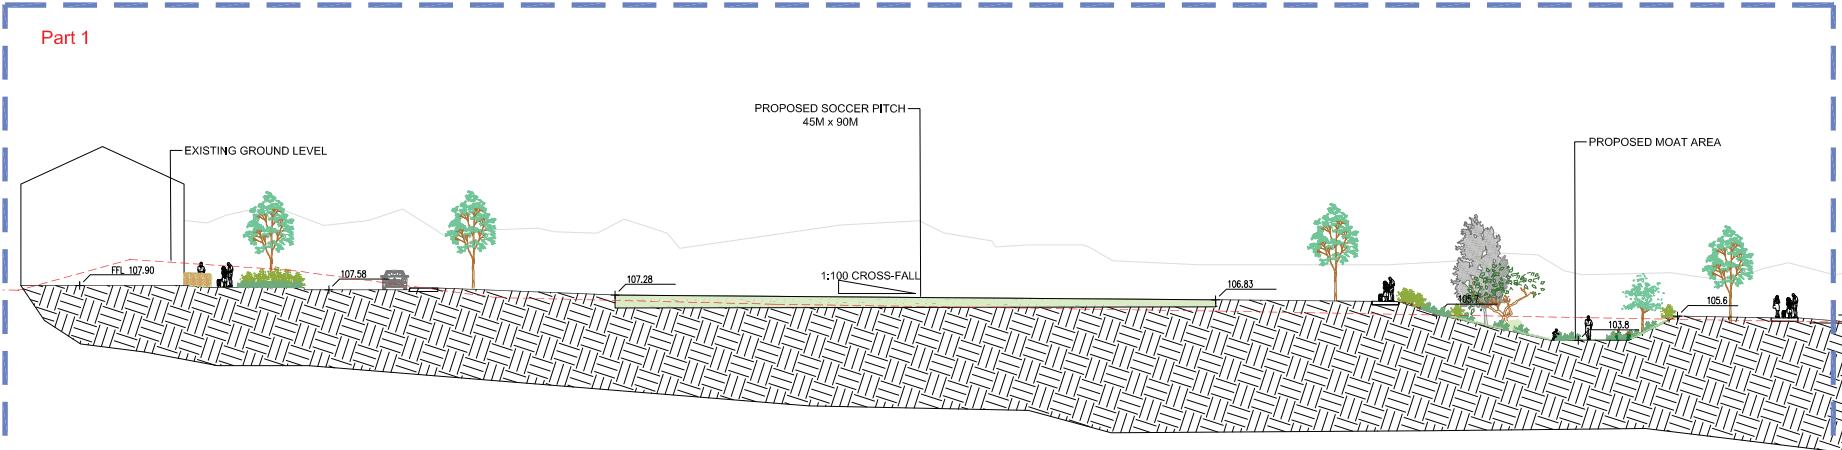

DISTRICT PARK SECTION E-E PART 1  
1:200 @ A0

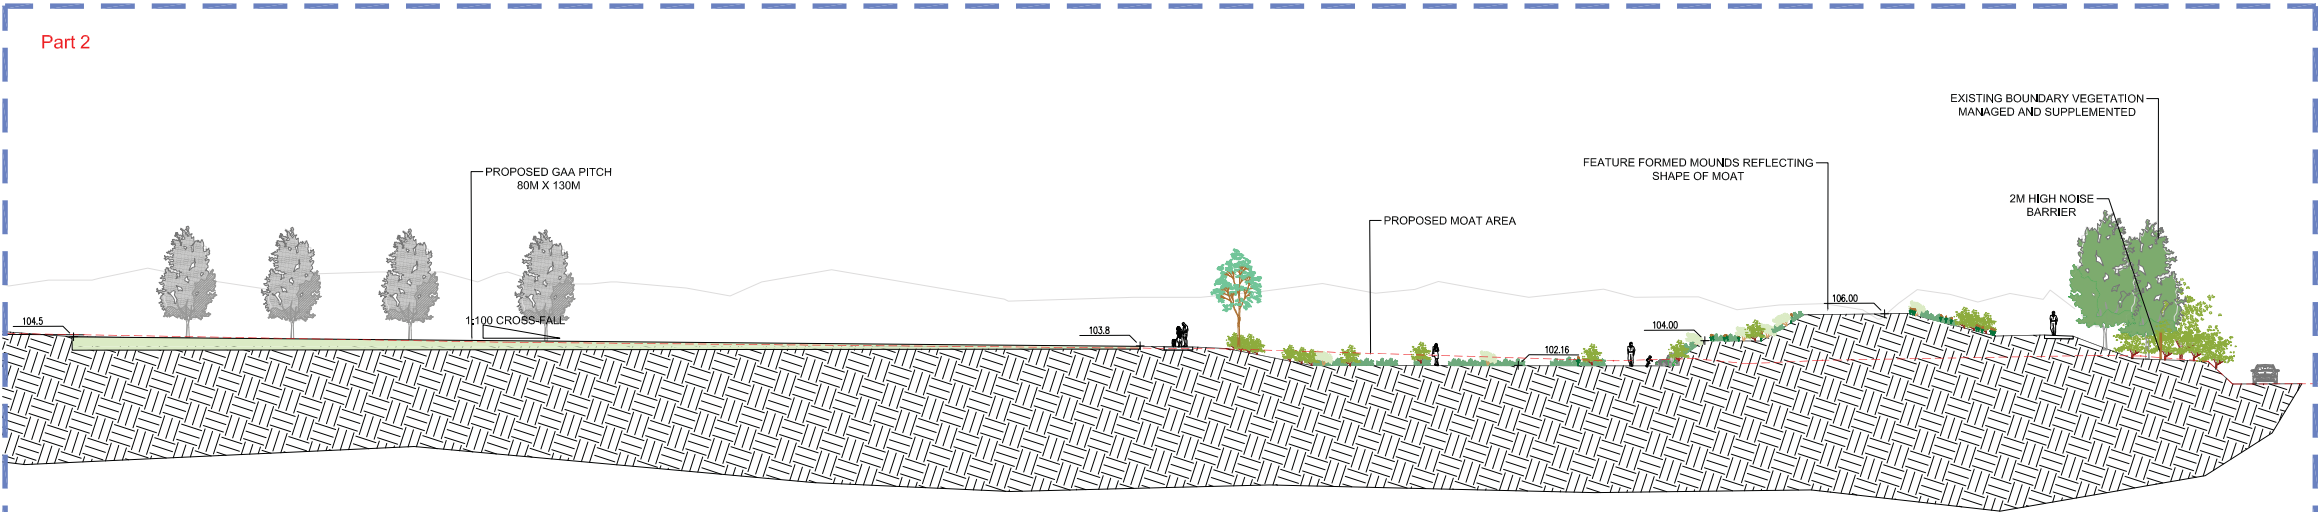

DISTRICT PARK SECTION E-E PART 2  
1:200 @ A0



GAA PITCH



FEATURE FORMED MOUNDS



SOCCER PITCH



LOOPED WALKS



BIODIVERSITY WALK IN SWALE

| B   | 2017-12-12 | MOAT EDITS |
|-----|------------|------------|
| A   | 2017-07-07 | MOAT EDITS |
| REV | DATE       | AMENDMENT  |

CUNNANE STRATTON REYNOLDS  
LAND PLANNING & DESIGN

DUBLIN OFFICE  
3 MOLESWORTH PLACE DUBLIN 2  
TEL 01 661 0419 FAX 01 661 0431  
EMAIL: info@csrdplan.ie

PROJECT:  
RESIDENTIAL DEVELOPMENT AT  
FORTUNESTOWN LANE,  
SAGGART.  
CLIENT:  
GREENACRE RESIDENTIAL DAC  
DRAWING:  
DISTRICT PARK SECTIONS

|             |             |
|-------------|-------------|
| DATE:       | MAY 2016    |
| SCALE:      | 1:200 @ A0  |
| DRAWN:      | DM          |
| CHECKED:    | DOL         |
| DRAWING NO: | 15422-2-201 |